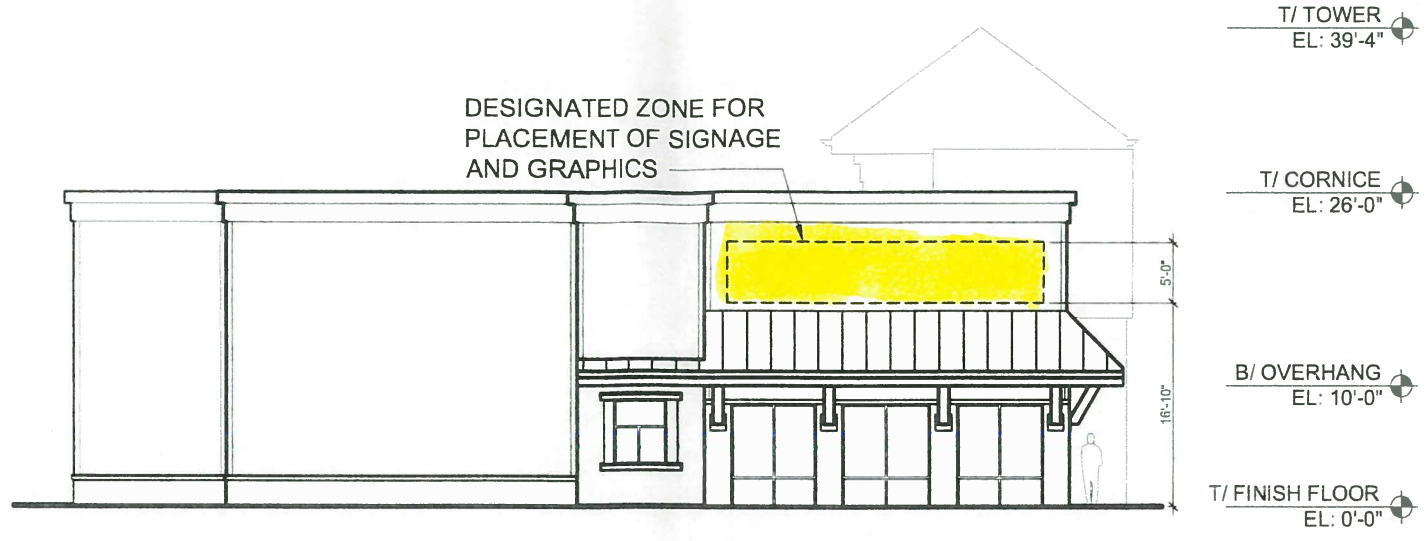

RETAIL 'B' NORTH ELEVATION

SCALE: 1/16" = 1'-0"

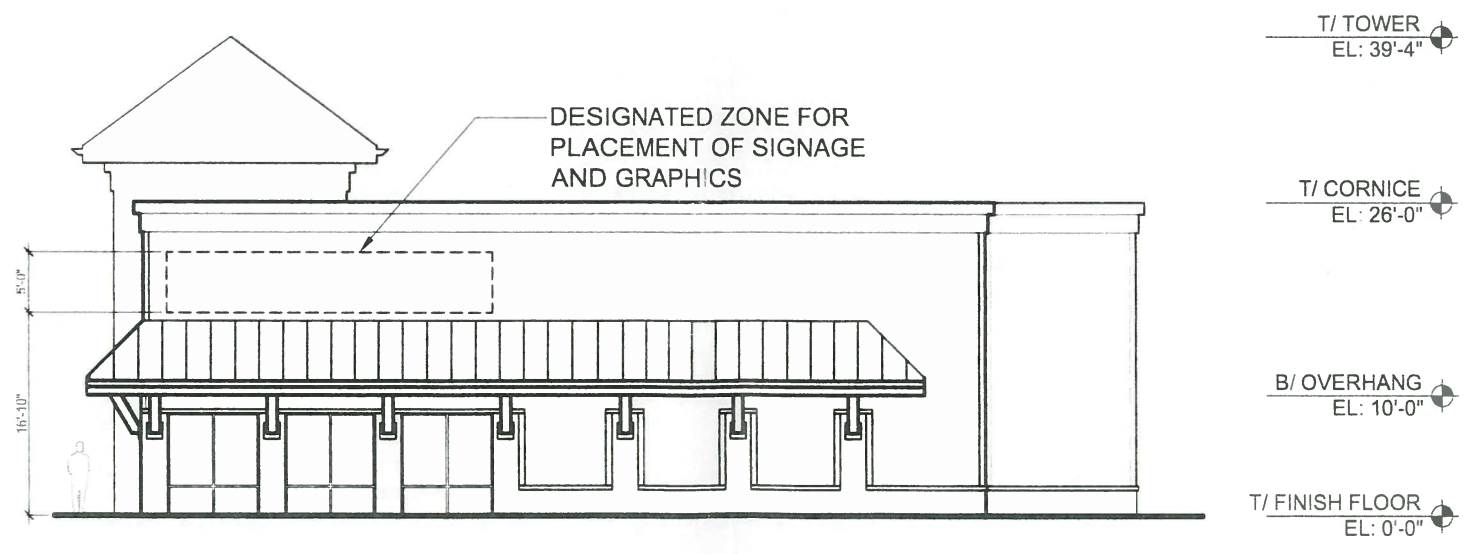

RETAIL 'B' SOUTH ELEVATION

SCALE: 1/16" = 1'-0"

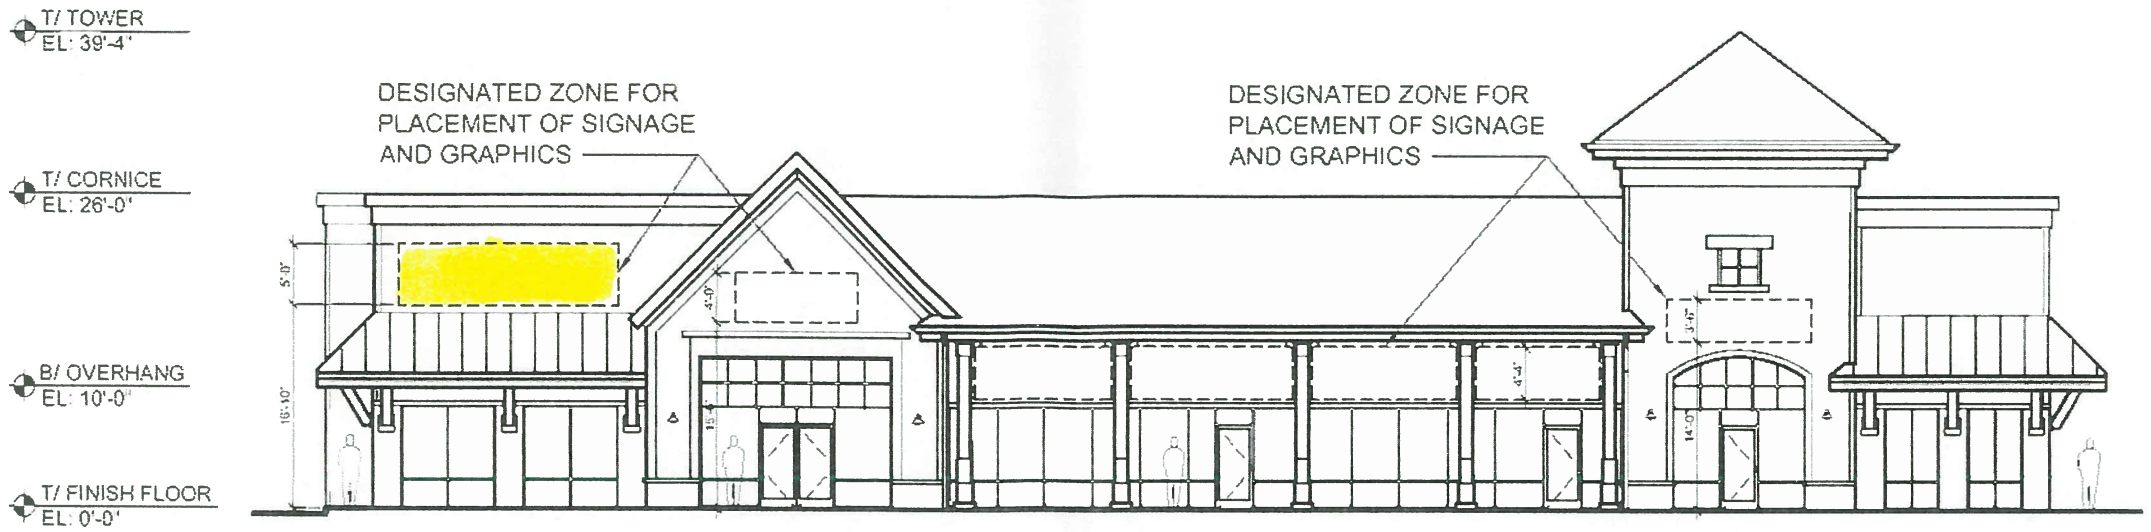

RETAIL 'B' WEST ELEVATION

SCALE: 1/16" = 1'-0"

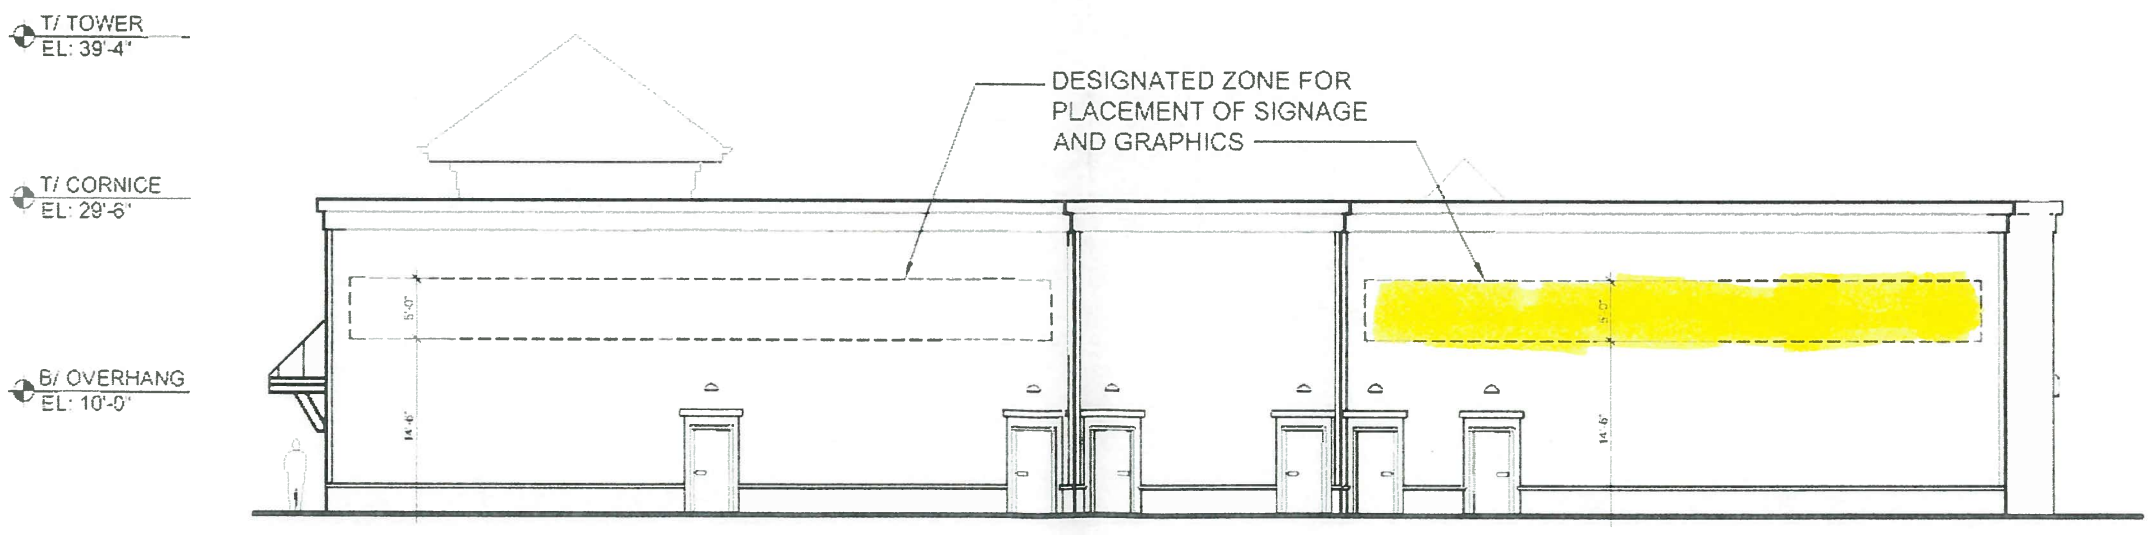

RETAIL 'B' EAST ELEVATION

SCALE: 1/16" = 1'-0"

EXHIBIT 15
SUNSET GROVE

SUNSET GROVE LLC

OKW Architects