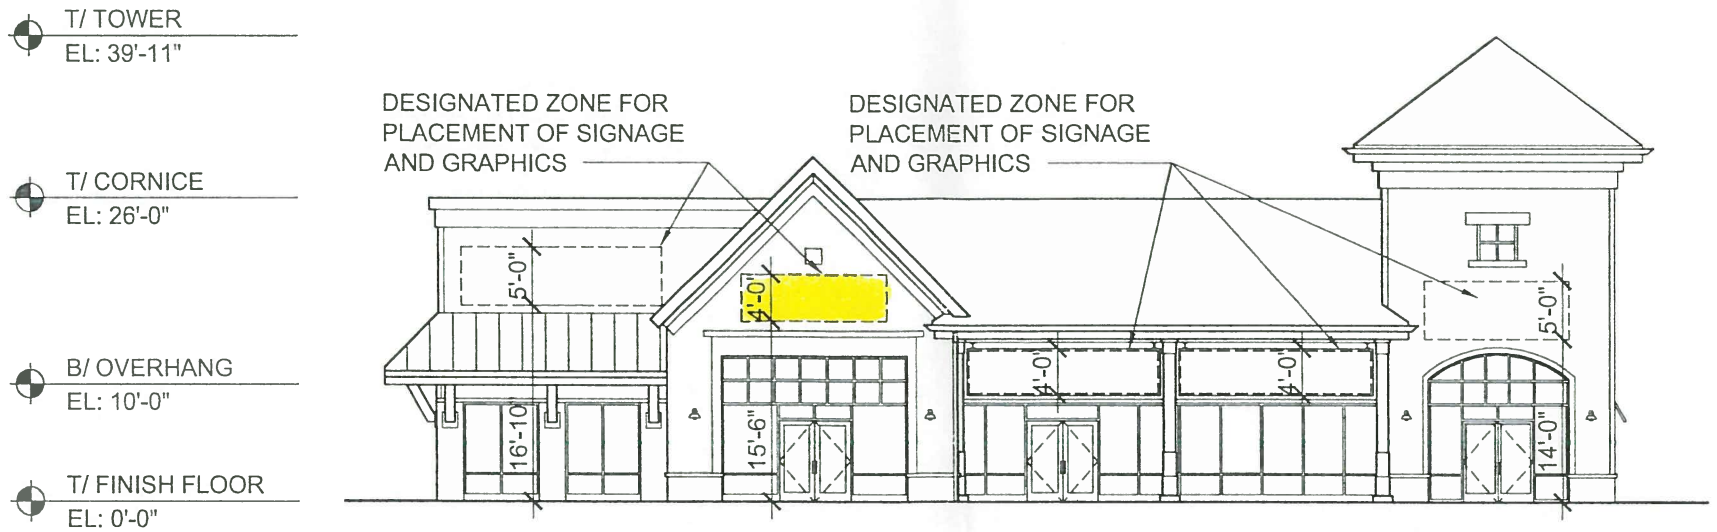

RETAIL 'C' NORTH ELEVATION

SCALE: 1/16"=1'-0"

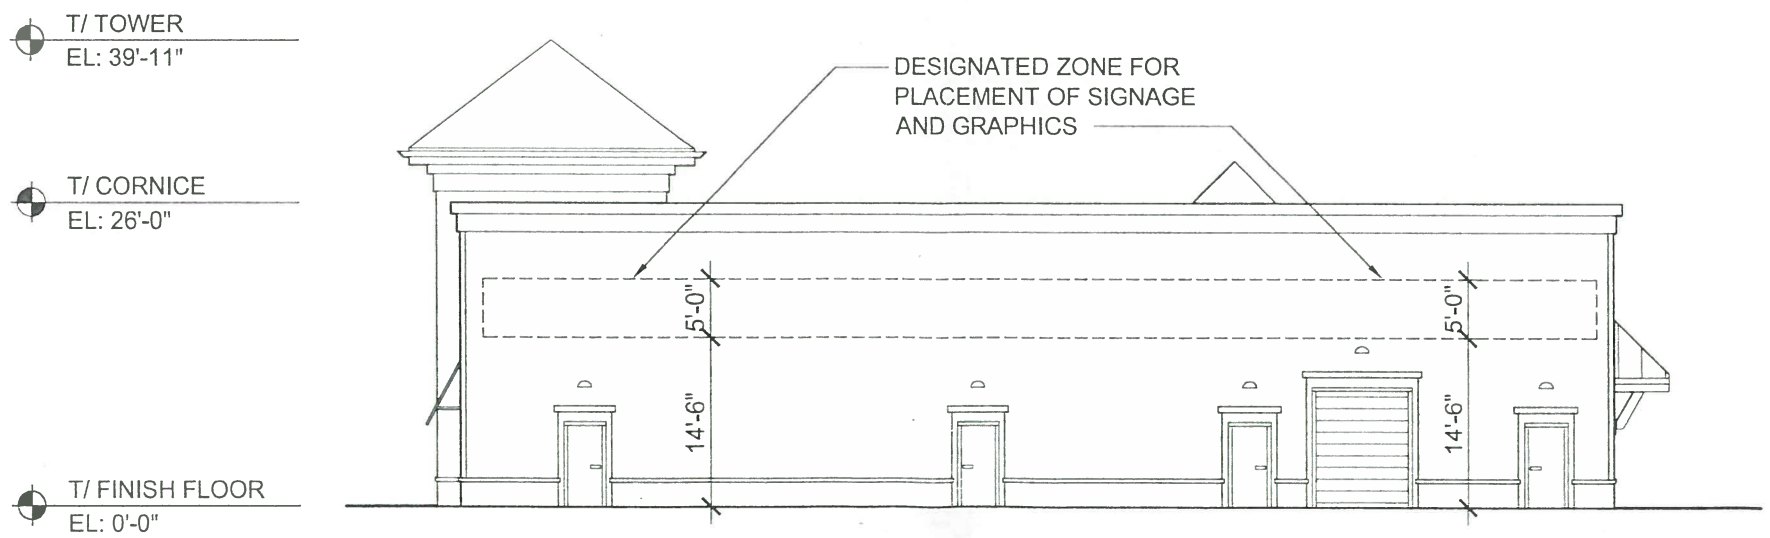

RETAIL 'C' SOUTH ELEVATION

SCALE: 1/16"=1'-0"

EXHIBIT 15
SUNSET GROVE

LONG GROVE, ILLINOIS

SUNSET GROVE LLC

OKW Architects

DATE: 6 SEPTEMBER 2013

PROJECT NUMBER: 13010

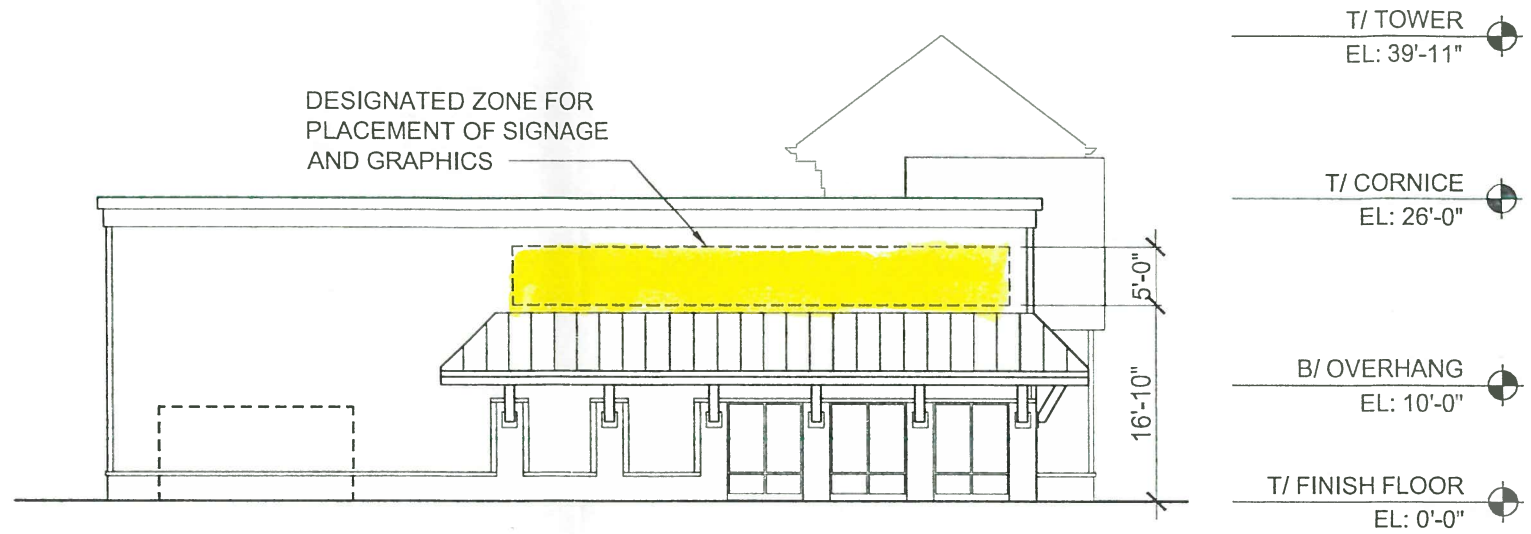

RETAIL 'C' EAST ELEVATION

SCALE: 1/16"=1'-0"

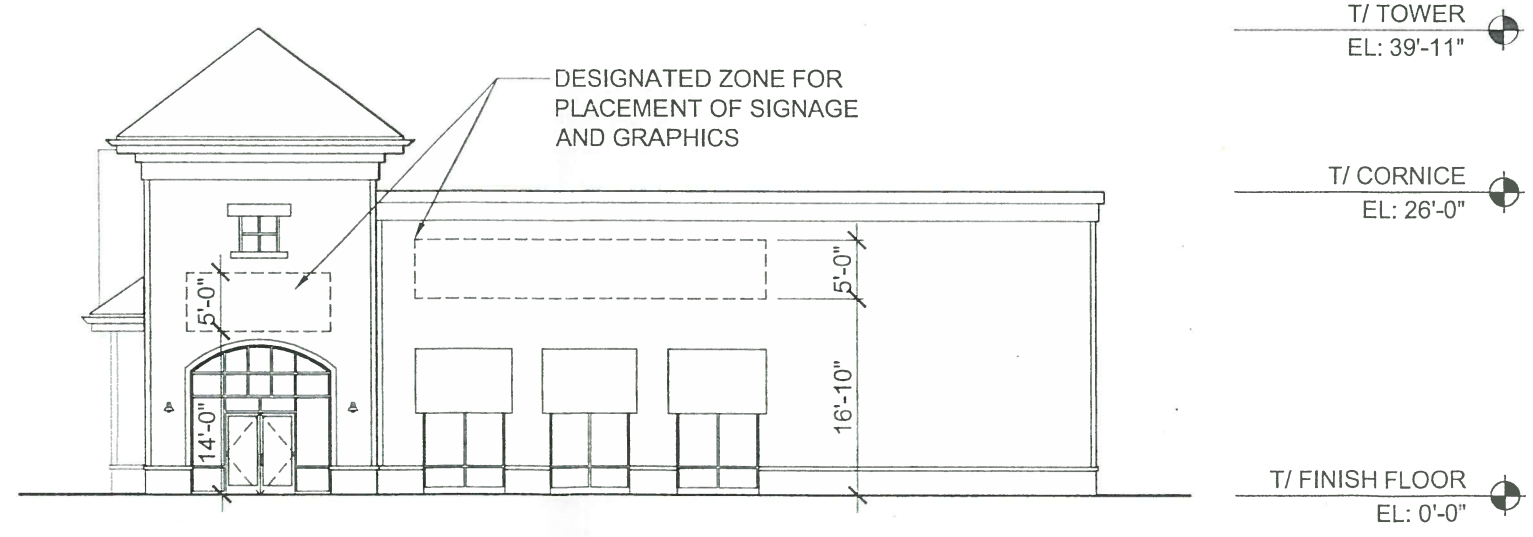

RETAIL 'C' WEST ELEVATION

SCALE: 1/16"=1'-0"

EXHIBIT 16
SUNSET GROVE

LONG GROVE, ILLINOIS

SUNSET GROVE LLC

OKW Architects

DATE: 12 APRIL 2013

PROJECT NUMBER: 13010