Item #5B:

Village President Rodriguez

Old McHenry Road Improvements - Update

01/16/13

TranSystems

1475 East Woodfield Road
Suite 600
Schaumburg, IL 60173
Tel 847.605.9600
Fax 847.605.9610

www.transystems.com

AGENDA

Old McHenry Road Phase 1
Lake County Division of Transportation
Section No. 11-00083-09-RS

January 11, 2013

Old McHenry Road Coordination Meeting

I. Introduction

II. Old McHenry Road at Robert Parker Intersection

III. Old McHenry Road at Archer Road Improvements

IV. Old McHenry Road Cross Section Discussion
- A. Parking
- B. Bicycle Accommodations
- C. Streetscaping

V. Schedule
- A. Roadway and Intersection Design Studies (March 2013)
- B. SIG Meeting #3 – Review Roadway and Intersection Design Studies/Identify Preferred Alternative (April 2013)
- C. Public Meeting #2 (August 2013)
- D. SIG Meeting #4 – Refinement of Preferred Alternative (November 2013)
- E. Submit Draft Project Development Report (PDR) (January 2014)
- F. Public Hearing Open House (February 2014)
- G. Design Approval (June 2014)

VI. Discussion

OLD MCHENRY ROAD
VILLAGE OF LONG GROVE
PROJECT LOCATION MAP

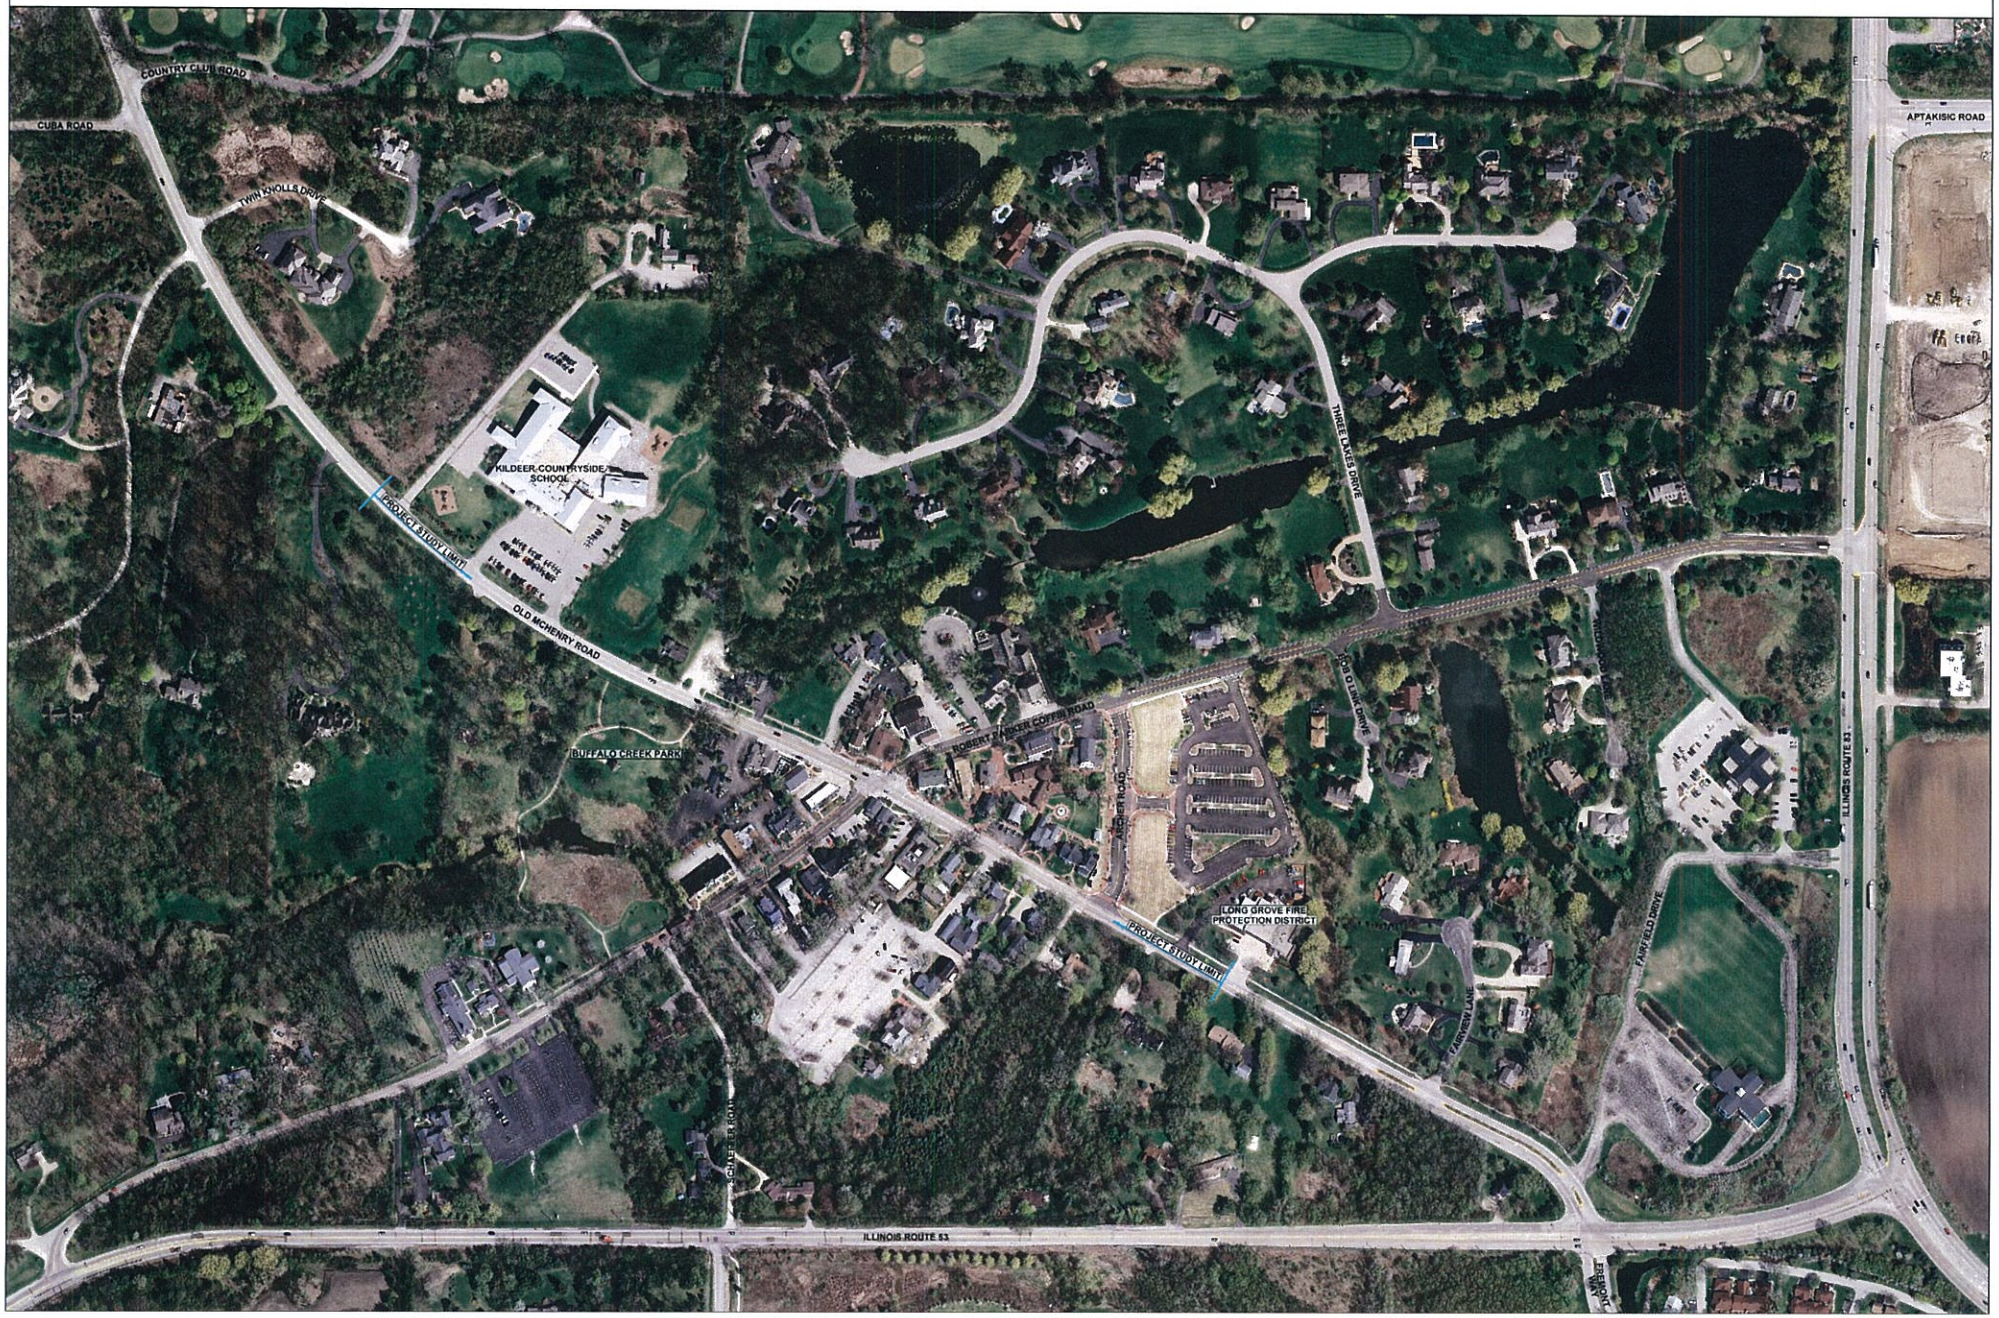

OLD MCHENRY ROAD
VILLAGE OF LONG GROVE
PROPOSED ROADWAY PLAN
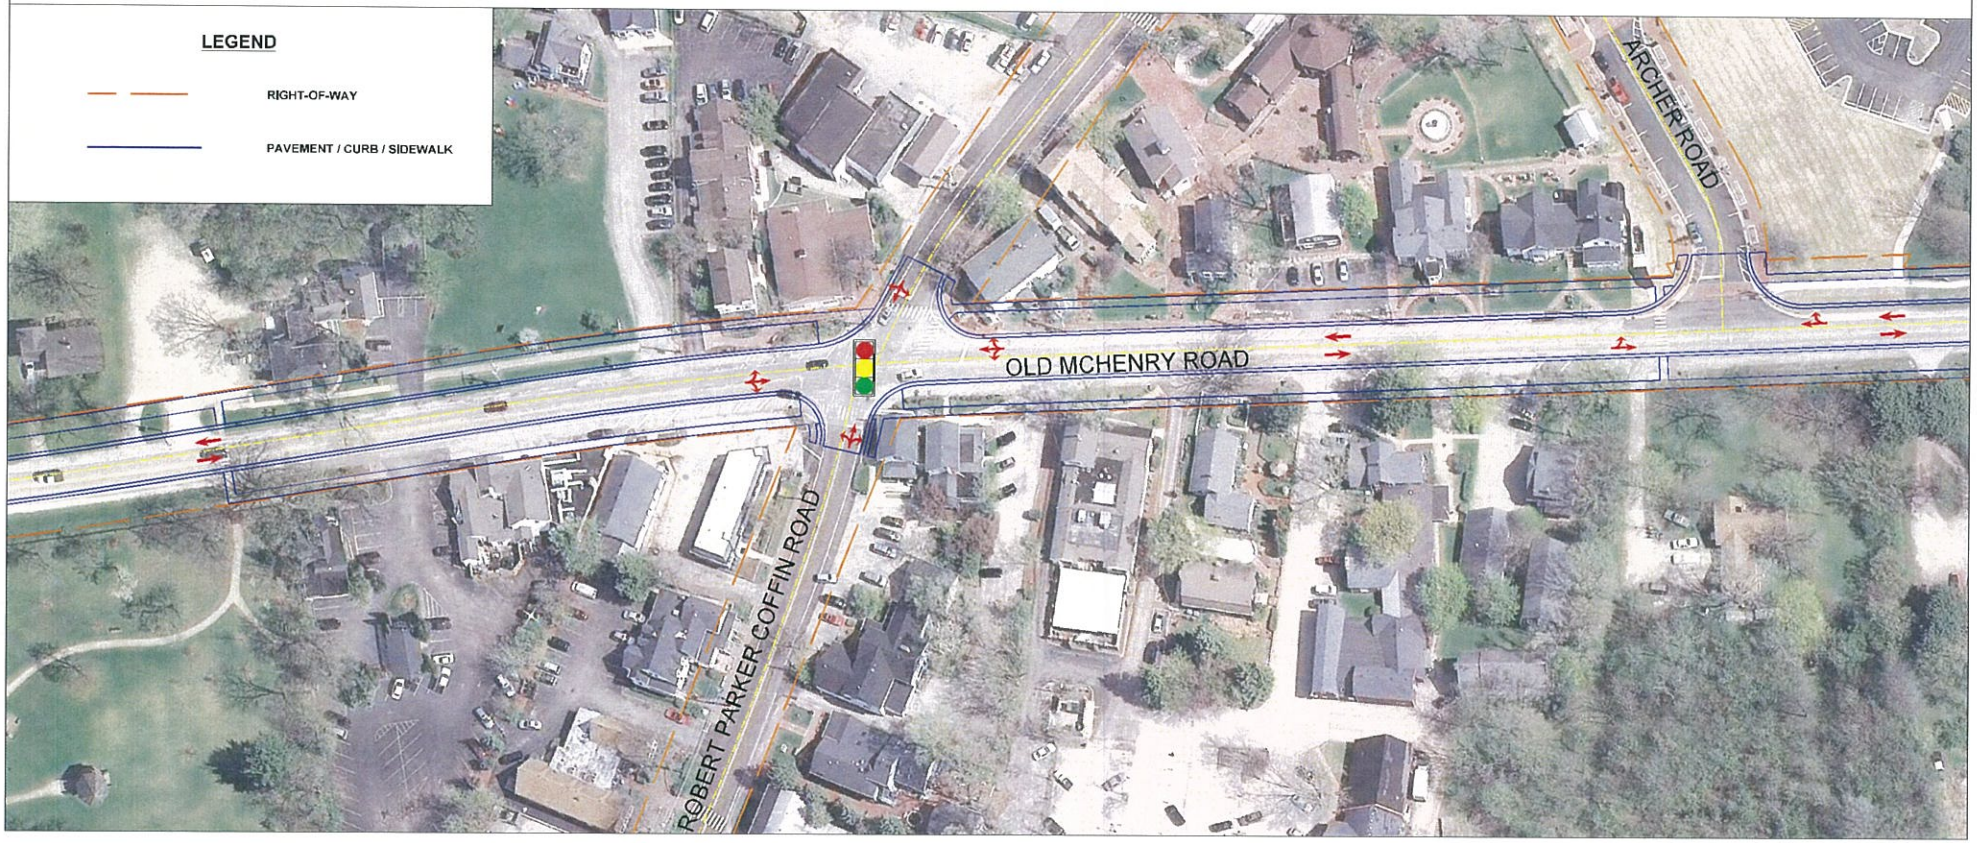
40 0 40
SCALE: 1"=40'