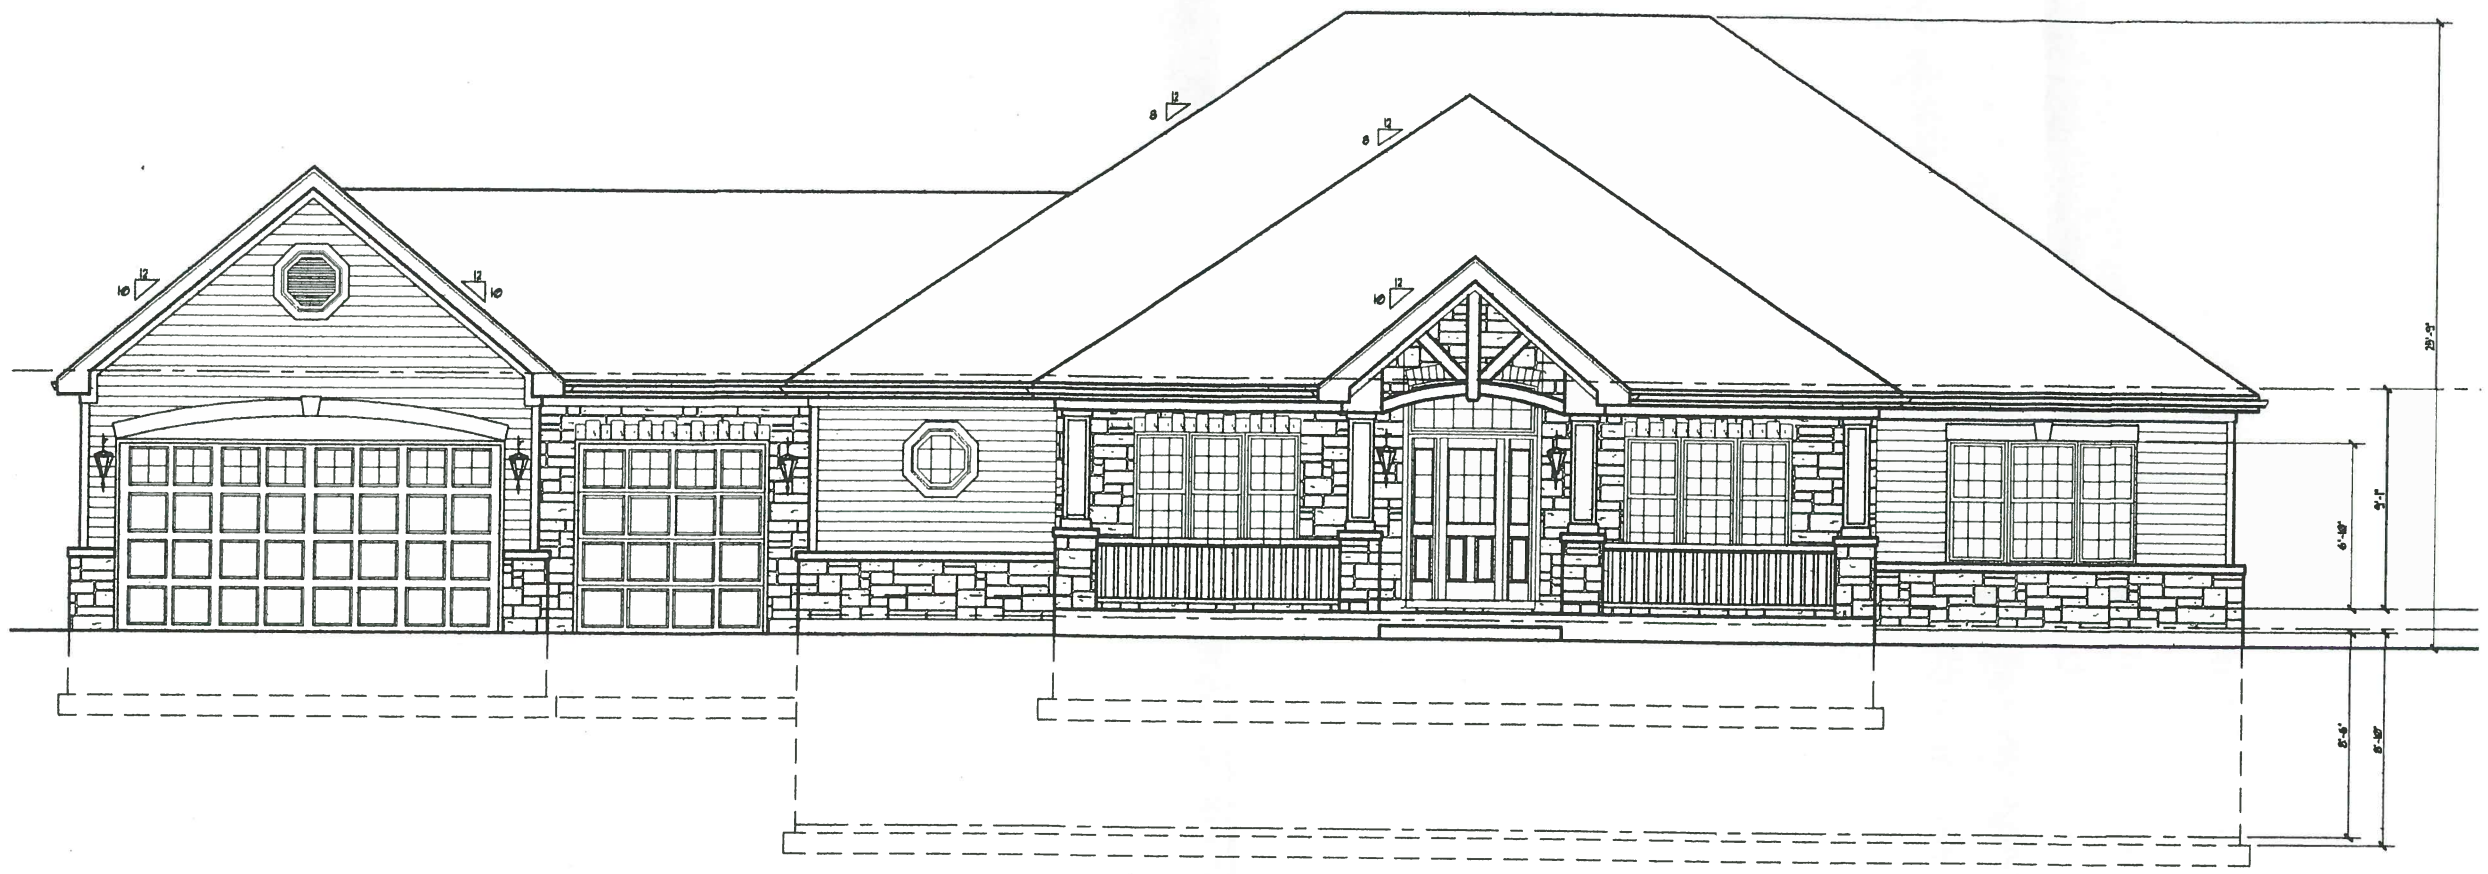

FRONT ELEVATION

SCALE: 1/4" = 1'-0"

NOT FOR CONSTRUCTION

Copyright 2001 B.L.R. Architects Ltd.

B. L. R. Architects
Custom Homes Multifamily Additions Consulting
1109 Ogden Avenue
Lisle, Illinois 60532
Phone: 630.435.0100 Fax: 630.435.0101

CUSTOM HOME FOR GLASSMAN RESIDENCE
3999 ORCHARD LANE
LOT 4, THE ORCHARDS OF LONG GROVE
CASTLE CREEK HOMES BARRINGTON, IL
FIRST FLOOR

REVISIONS:

1	
2	
3	
4	
5	
6	
7	
8	
9	
10	
11	
12	
13	
14	

Drawn By: JM

Job No.:

Date: 12/2/2014

Issued For Permit:

Sheet No.

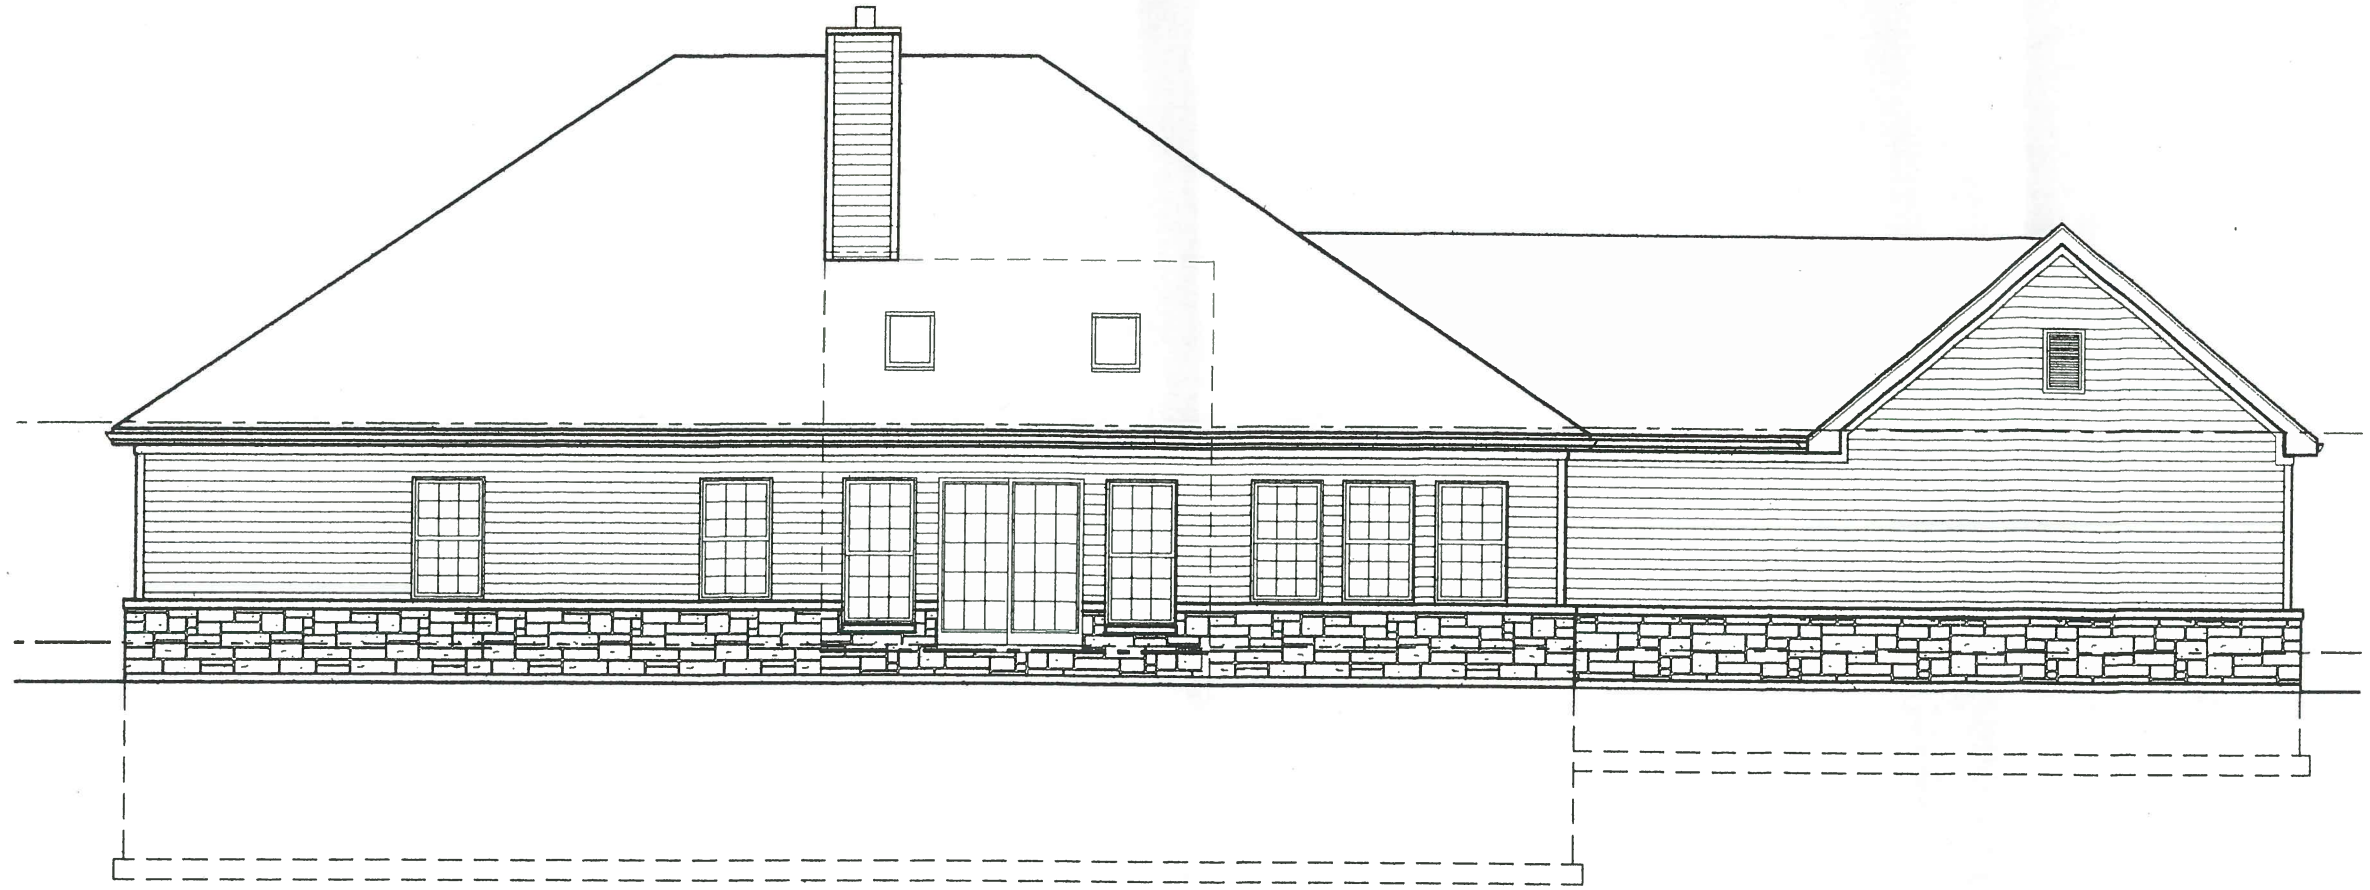

REAR ELEVATION

SCALE: 1/4" = 1'-0"

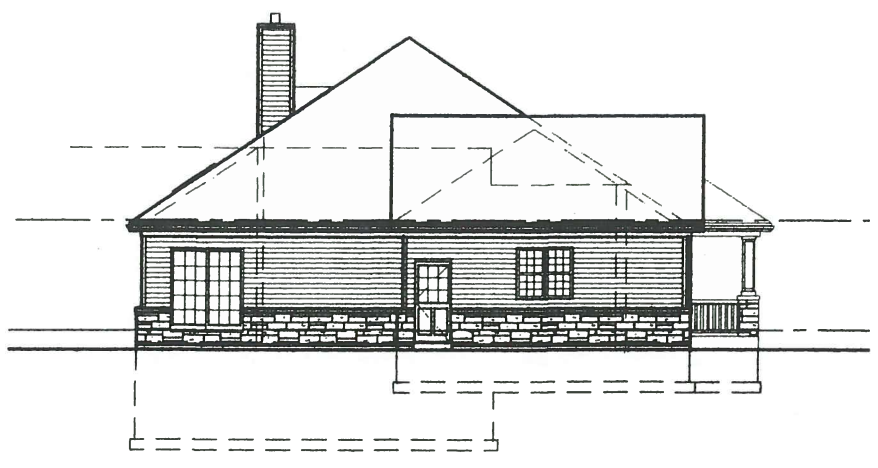

LEFT SIDE ELEVATION

SCALE: 1/8" = 1'-0"

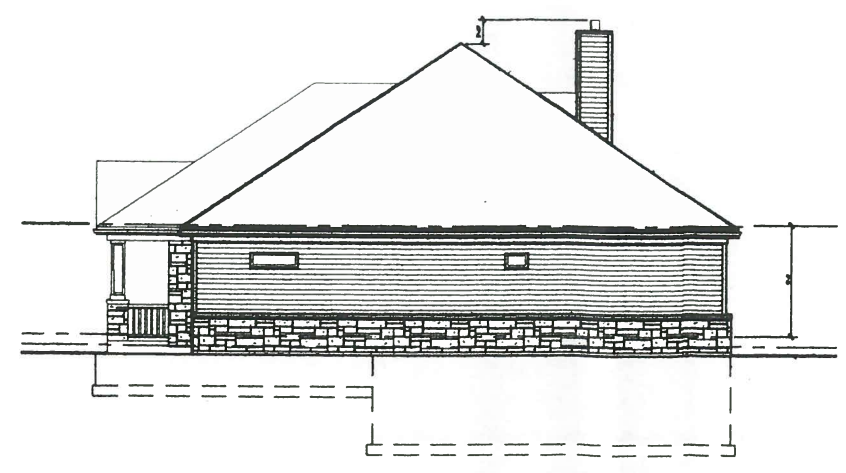

RIGHT SIDE ELEVATION

SCALE: 1/8" = 1'-0"

NOT FOR CONSTRUCTION

Copyright 2001 B.L.R. Architects Ltd.

B. L. R. Architects
Custom Homes Multifamily Additions Consulting
1109 Ogden Avenue
Lisle, Illinois 60532
Phone: 630.435.0700 Fax: 630.435.0701

CUSTOM HOME FOR
GLASSMAN RESIDENCE
3998 ORCHARD LANE
LOT 4, THE ORCHARDS OF LONG GROVE
CASTLE CREEK HOMES BARRINGTON, IL
ELEVATIONS

REVISIONS:

1	
2	
3	
4	
5	
6	
7	
8	
9	
10	
11	
12	
13	
14	

Drawn By: JM

Job No.:

Date: 12/2/2014

Issued For Permit:

Sheet No.
A2A

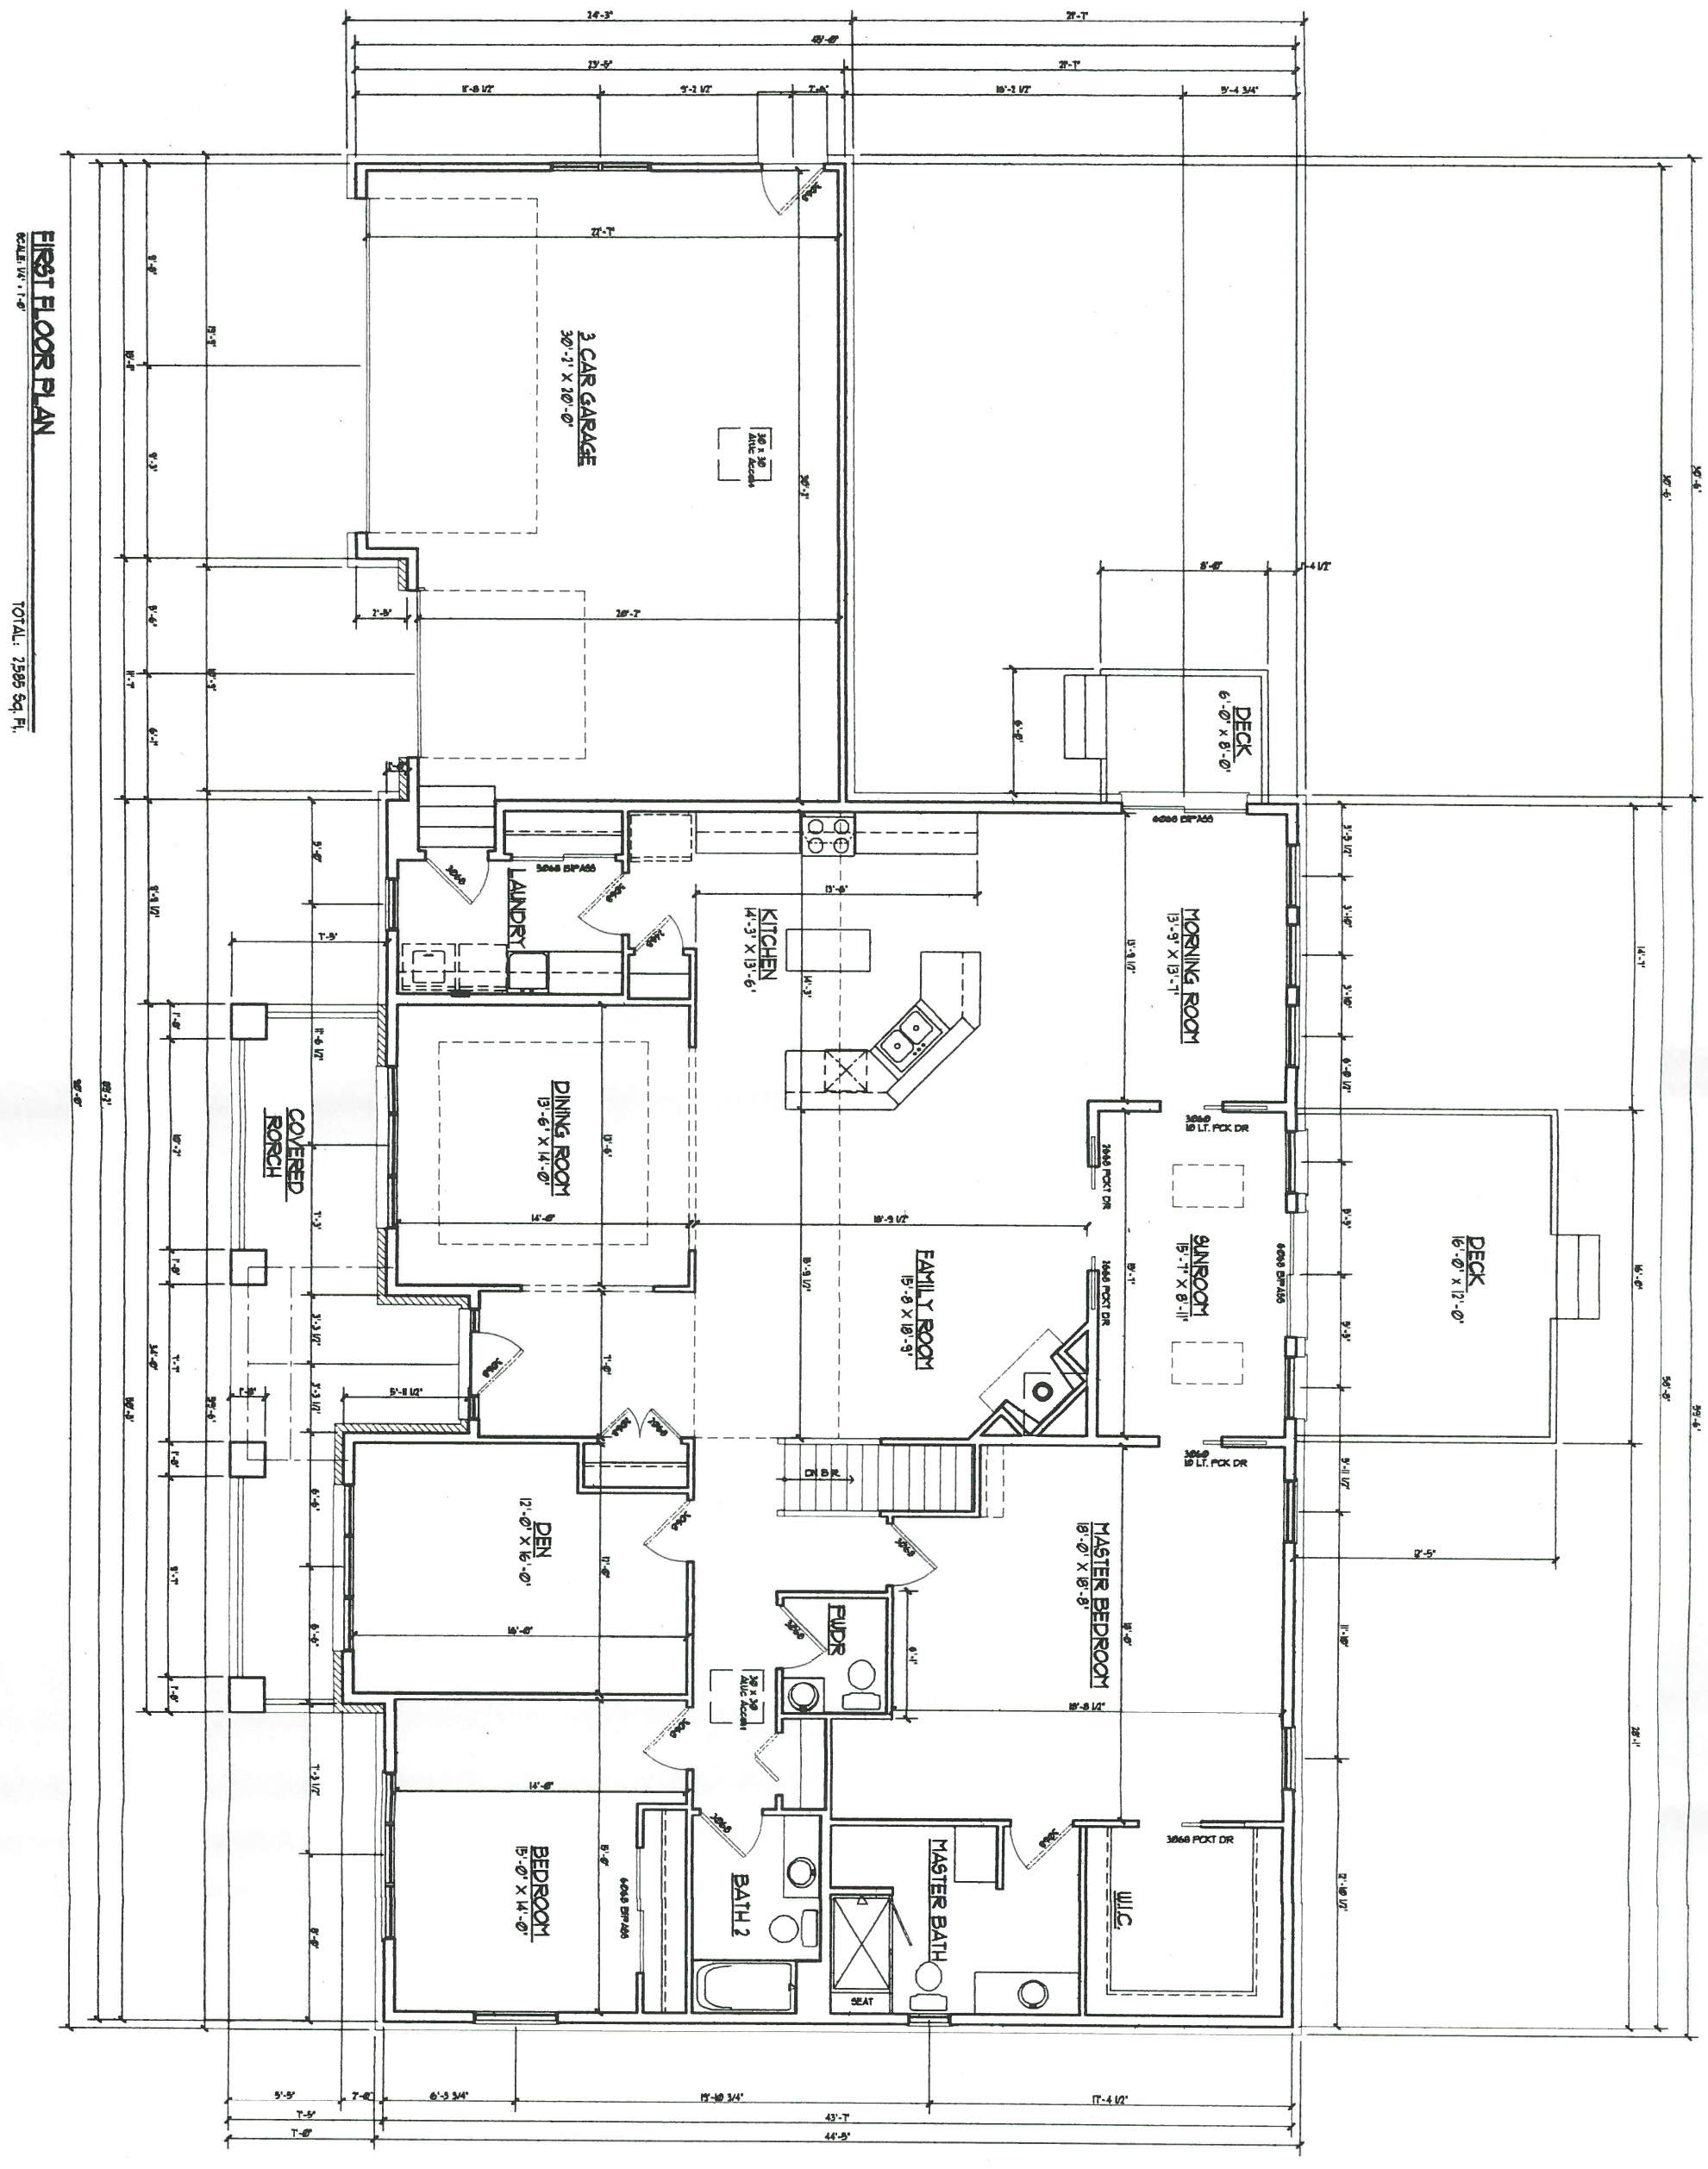

Copyright 2001 B. L. R. Architects Ltd.

Sheet No. A4

Issued For Permit:

Date: 12/2/2014

Job No.:

Drawn By: JM

REVISIONS: 1 2 3 4 5 6 7 8 9 10 11 12 13 14

CUSTOM HOME FOR GLASSMAN RESIDENCE
3998 ORCHARD LANE
LOT 4, THE ORCHARDS OF LONG GROVE

CASTLE CREEK HOMES — BARRINGTON, IL

FIRST FLOOR

B. L. R. Architects
Custom Homes Multifamily Additions Consulting
1709 Ogden Avenue
Lisle, Illinois 60532
Phone: 630.435.0700 Fax: 630.435.0707