1E A200 FRONT ELEVATION

1/4"=1'-0"

05-07-15 SJJ	06-05-15 SJJ
05-14-15 SJJ	06-12-15 SJJ
05-21-15 CSR	07-09-15 SJJ
05-24-15 SJJ	07-15-15 SJJ
05-29-15 SJJ	07-29-15 SJJ
06-12-15 SJJ	07-30-15 SJJ

RAMAKRISHNAN RESIDENCE
1148 STEEPLE VIEW DRIVE
LONG GROVE, IL

FRONT ELEVATION

Architects & Planners, Inc.
2600 Bohan Road at Rt. 176
Crystal Lake, Illinois 60014
Telephone: 815-788-9200 Fax: 815-788-9201

15087

A200

COPYRIGHT AS DATED © ALA Architects & Planners, Inc.

1E A201 REAR ELEVATION

1/4"=1'-0"

DESIGN STAGE	1	2	3	4	ON
PRELIMINARY DESIGN	05-07-15 SJJ	05-14-15 SJJ	05-21-15 COR	06-05-15 SJJ	06-05-15 SJJ
DESIGN DEVELOPMENT	06-24-15 SJJ	07-02-15 SJJ	07-09-15 SJJ		
FINAL REVIEW	07-22-15 SJJ	07-29-15 SJJ	07-30-15 SJJ		
RELEASE FOR PERMIT	08-12-15 SJJ				
REVISION					

RAMAKRISHNAN RESIDENCE
1148 STEEPLE VIEW DRIVE
LONG GROVE, IL

REAR ELEVATION

Architects & Planners, Inc.
2600 Rohan Road at Rt. 176
Crystal Lake, Illinois 60014
Telephone: 815-788-9200 Fax: 815-788-9201

Job Number: 15087

Sheet Number: A201

COPYRIGHT AS DATED © ALA Architects & Planners, Inc.

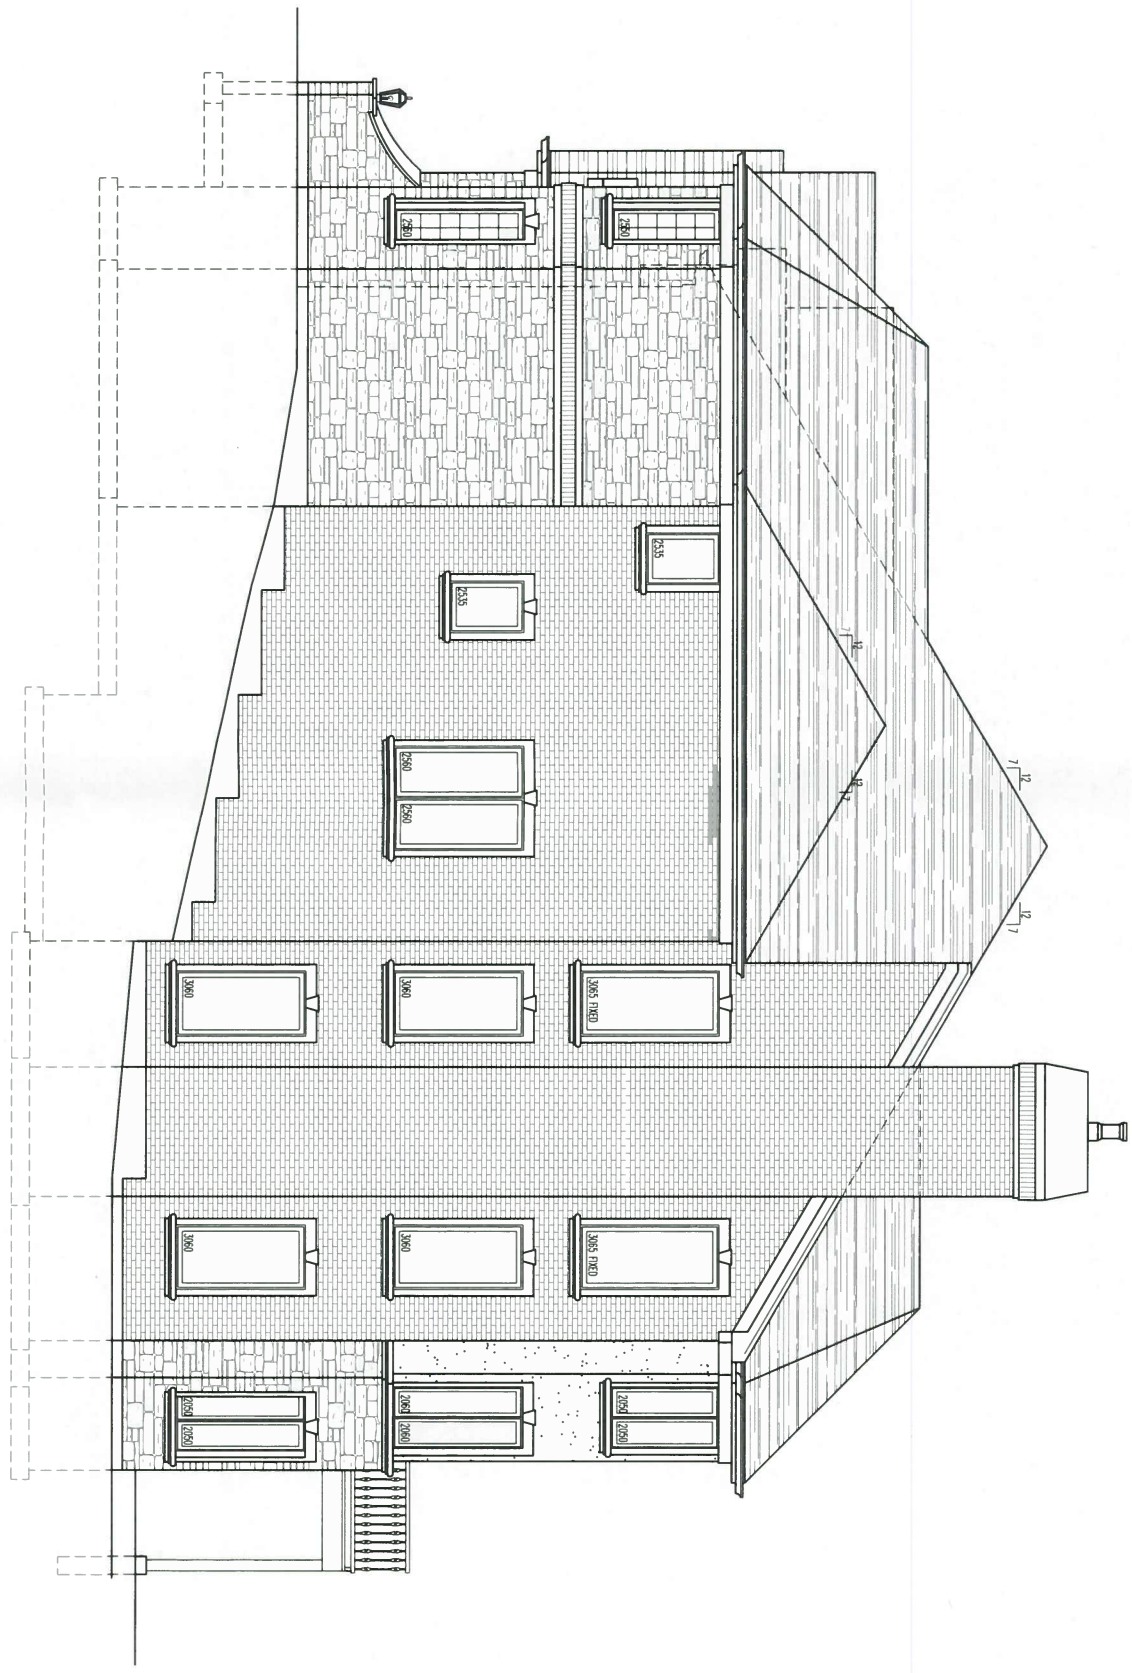

1E/A203 RIGHT ELEVATION

1/4"=1'-0"

COPYRIGHT AS DATED © ALA Architects & Planners, Inc.

Sheet Number A203

Job Numb. 15087

ALA

Architects & Planners, Inc.

2600 Behan Road at Rt. 176
Crystal Lake, Illinois 60014
Telephone: 815-788-9200 Fax: 815-788-9201

RIGHT ELEVATION

RAMAKRISHNAN RESIDENCE
1148 STEEPLE VIEW DRIVE
LONG GROVE, IL

DESIGN STAGE	REVISIONS 1	2	3	4	5
PRELIMINARY DESIGN	05-07-15 BJJ	05-14-15 BJJ	05-21-15 CSR	06-02-15 BJJ	06-05-15 BJJ
	06-24-15 BJJ	07-02-15 BJJ	07-09-15 BJJ		
DESIGN DEVELOPMENT	07-22-15 BJJ	07-28-15 BJJ	07-30-15 BJJ		
FINAL REVIEW					
RELEASE FOR PERMIT	08-12-15 BJJ				
REVISION	1	2	3	4	5

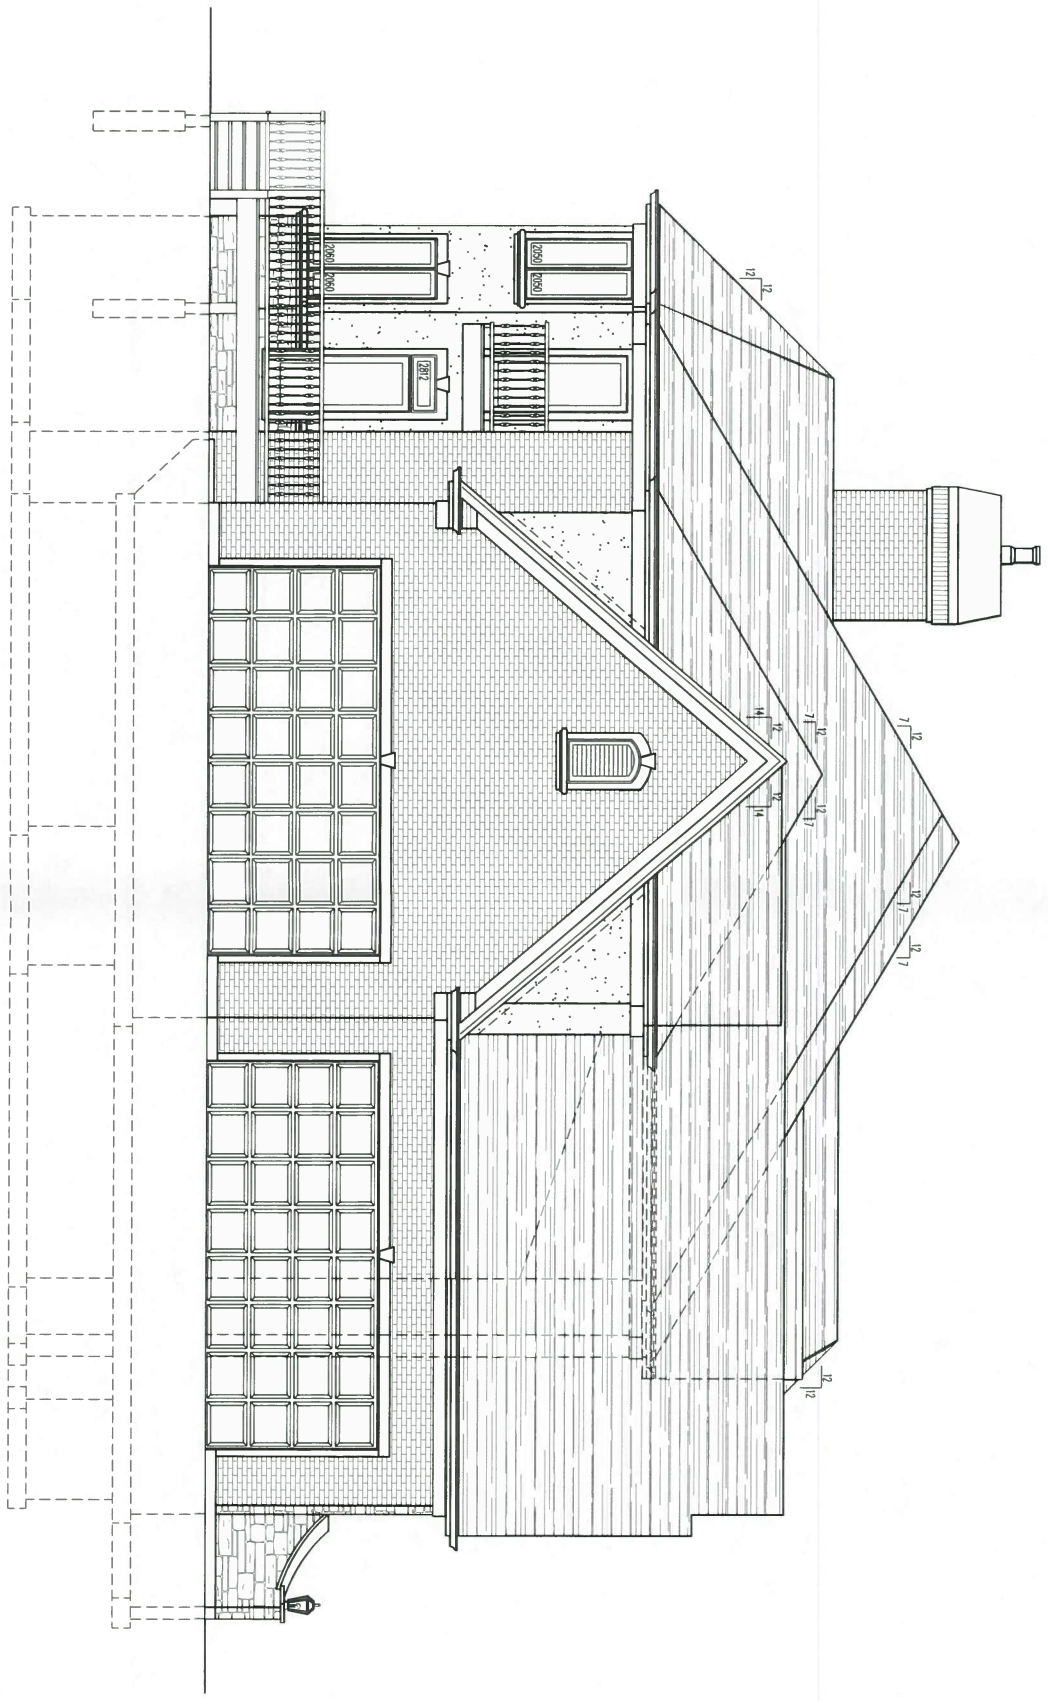

1E
A202
LEFT ELEVATION

1/4"=1'-0"

COPYRIGHT AS DATED © ALA Architects & Planners, Inc.

Sheet Number
A202

Job Number
15087

File Name 15087202

ALA
Architects & Planners, Inc.
2600 Behan Road at Rt. 176
Crystal Lake, Illinois 60014
Telephone: 815-788-9200 Fax: 815-788-9201

LEFT ELEVATION

RAMAKRISHNAN RESIDENCE
1148 STEEPLE VIEW DRIVE
LONG GROVE, IL

DESIGN STAGE	REVISIONS					
	1	2	3	4	5	
PRELIMINARY DESIGN	05-07-15 BJJ	05-14-15 BJJ	05-21-15 CGR	06-02-15 BJJ	06-05-15 BJJ	
	06-24-15 BJJ	07-02-15 BJJ	07-09-15 BJJ			
DESIGN DEVELOPMENT	07-22-15 BJJ	07-28-15 BJJ	07-30-15 BJJ			
FINAL REVIEW						
RELEASE FOR PERMIT	08-12-15 BJJ					
REVISION	1	2	3	4	5	

Another Custom Home
By
KATHCON
DEVELOPMENT
847 · 812 · 3026
www.kathcon.com

08 20 2015