LONG GROVE SENIOR CARE

ILLINOIS ROUTE 53, LONG GROVE, IL

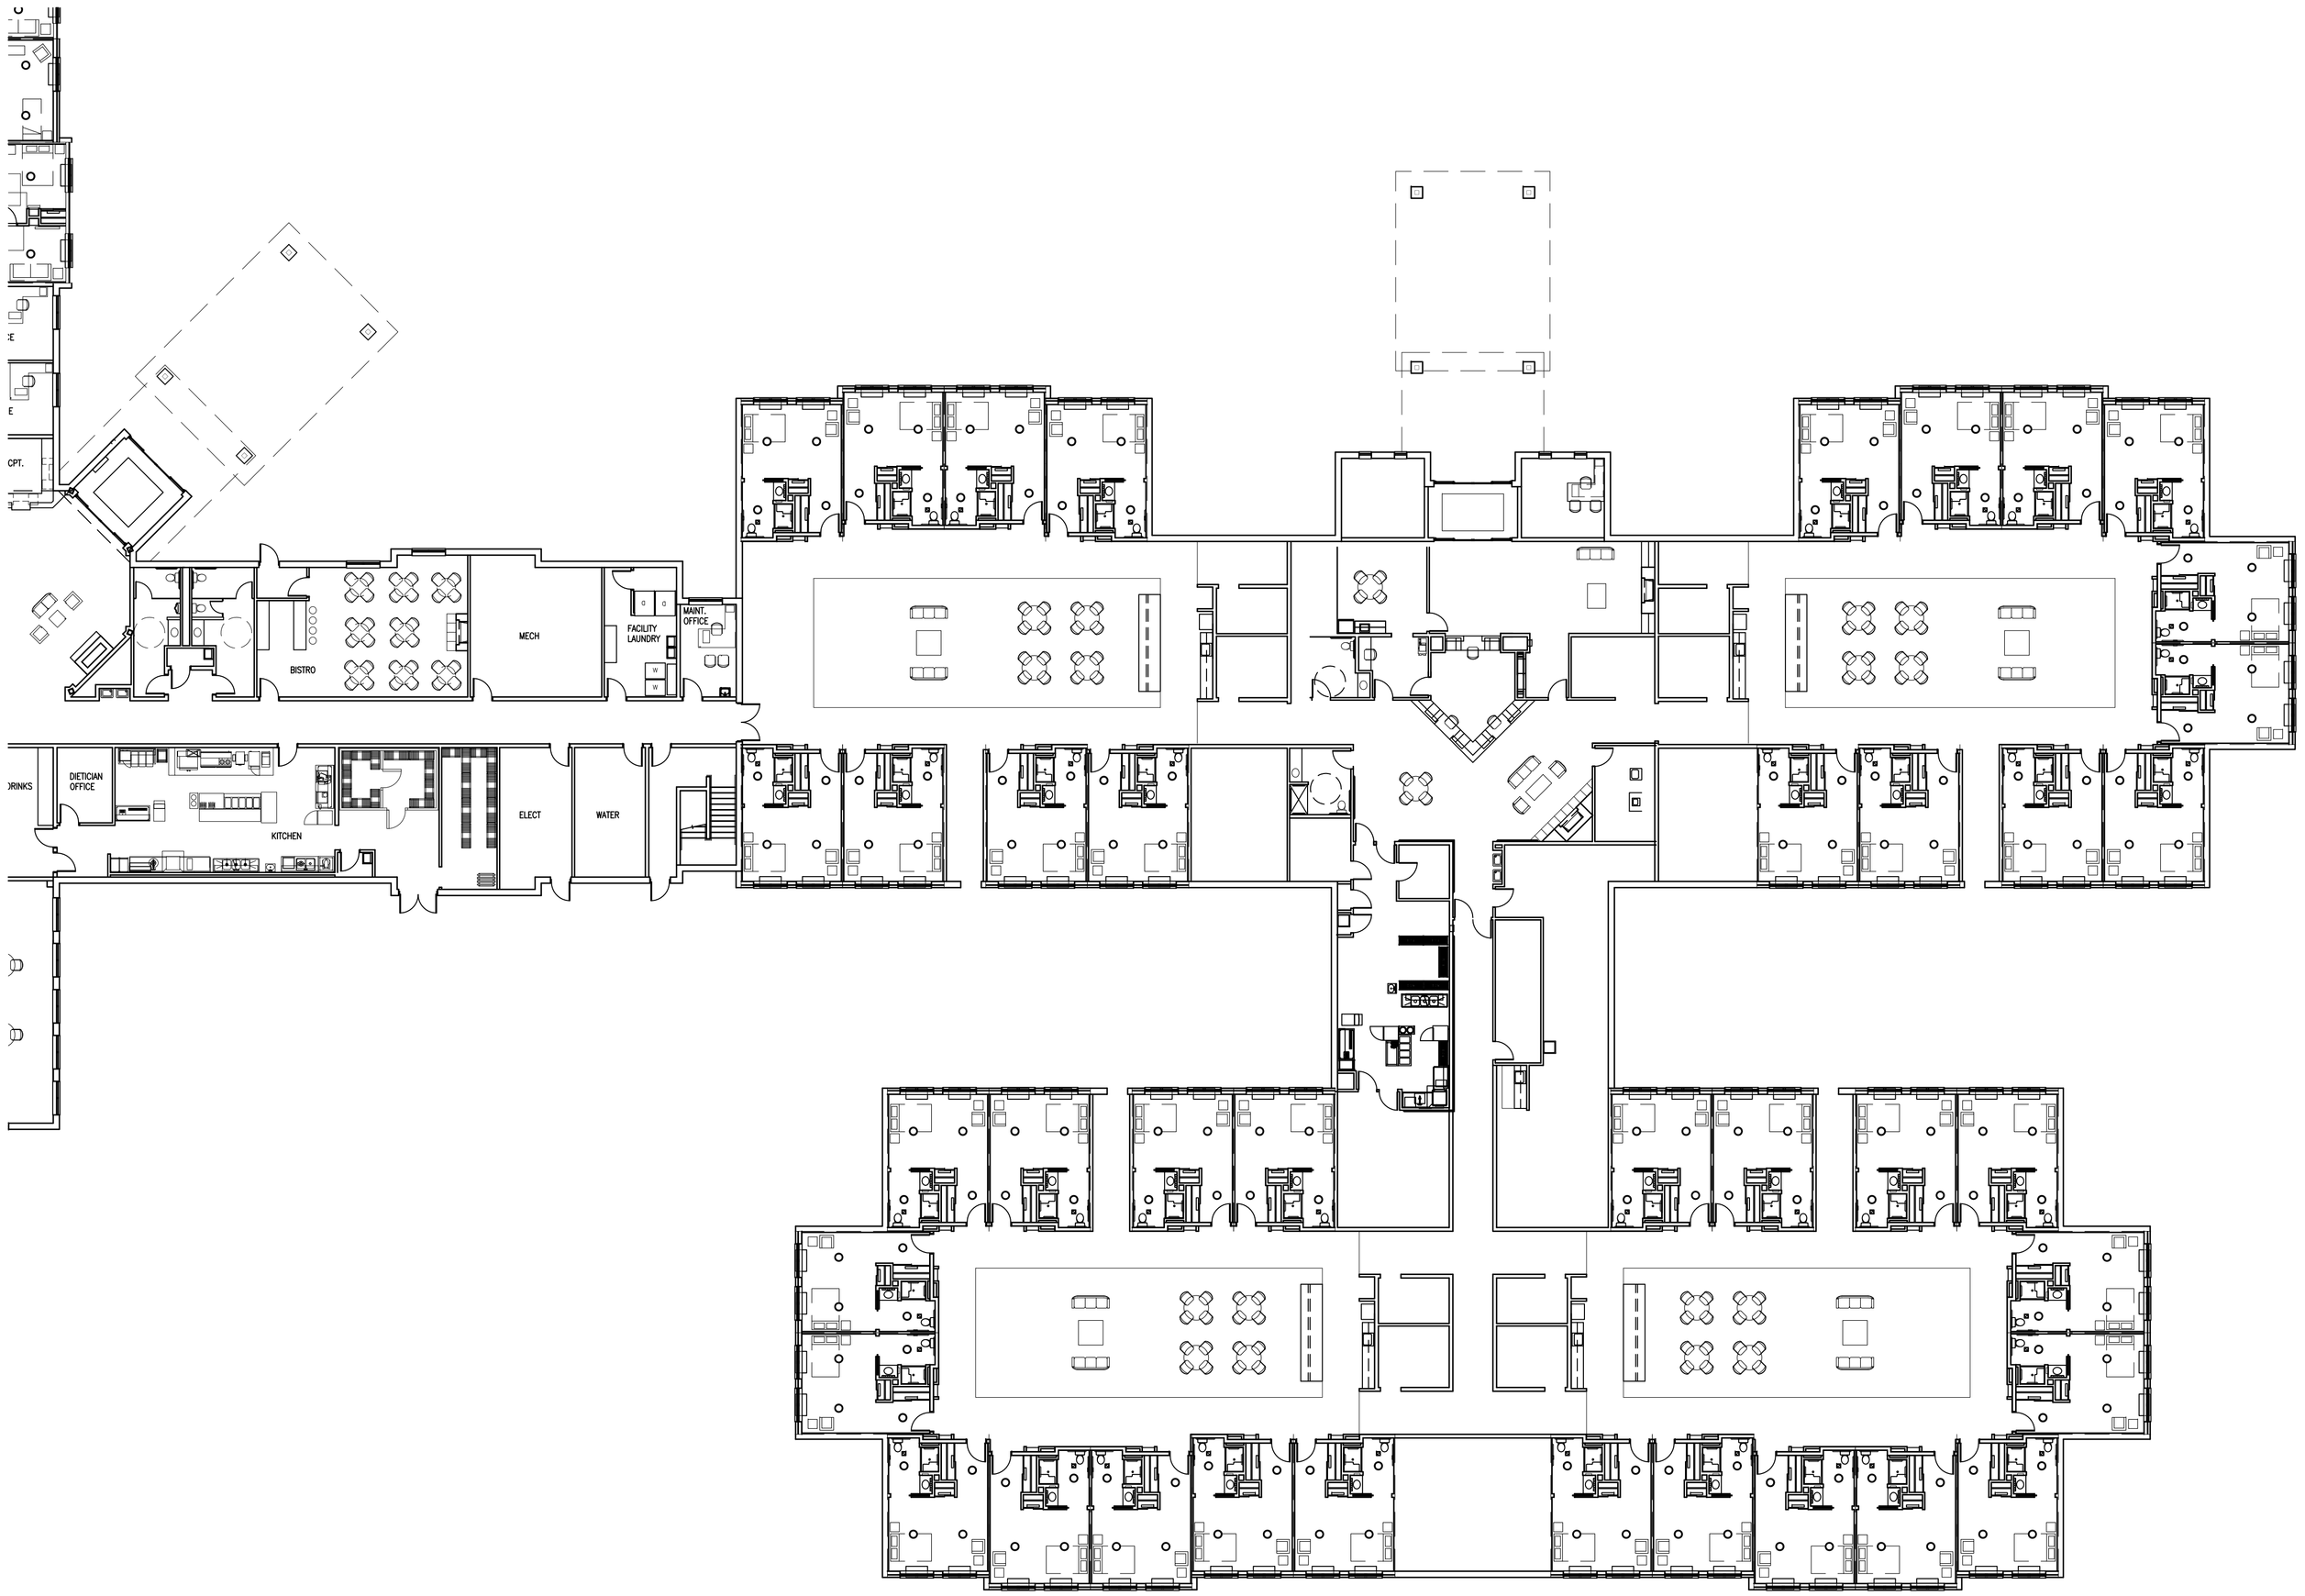

PRELIMINARY SCHEMATIC DESIGN.
COPYRIGHT 2014 GLEASON ARCHITECTS, P.C.
DATE: 5/30/14
JOB NUMBER: 13-025

GLEASON ARCHITECTS, P.C.
769 Heartland Drive, Unit A Sugar Grove, Illinois
Phone: 630-466-8740 Fax: 630-466-8760

Floor Plan - Memory Care

SCALE: 1/16"=1'-0"