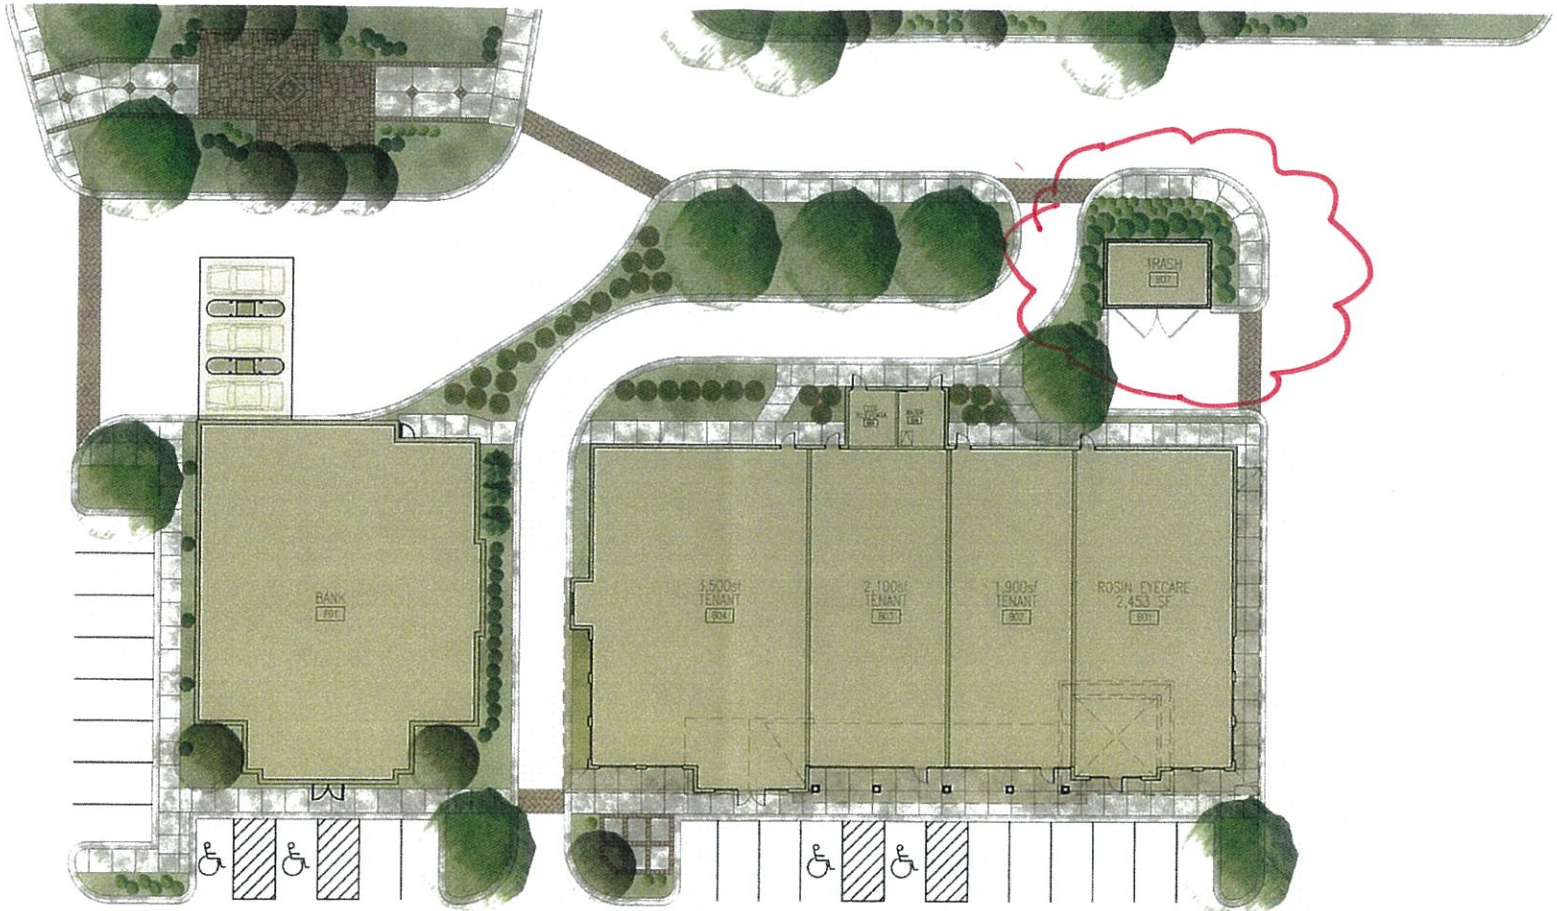

LOT ONE BUILDING PLAN

SCALE: 1" = 25'-0"

CHASE BANK DESIGNED BY TAP NOT BY OKW ARCHITECTS

BUILDING B REDESIGNED BY OKW ARCHITECTS

LOT ONE BUILDING ELEVATIONS

SCALE: 1" = 25'-0"

EXHIBIT 17
SUNSET GROVE

LONG GROVE, ILLINIOS

SUNSET GROVE LLC

OKW Architects

DATE: 15 SEPTEMBER 2010

PROJECT NUMBER: 04053

9/28/10 AC meeting